




INSTALLATION INSTRUCTIONS

Typical Cross Section of Floor Heat in a Shower

CROSS SECTION OF THE LAYERS

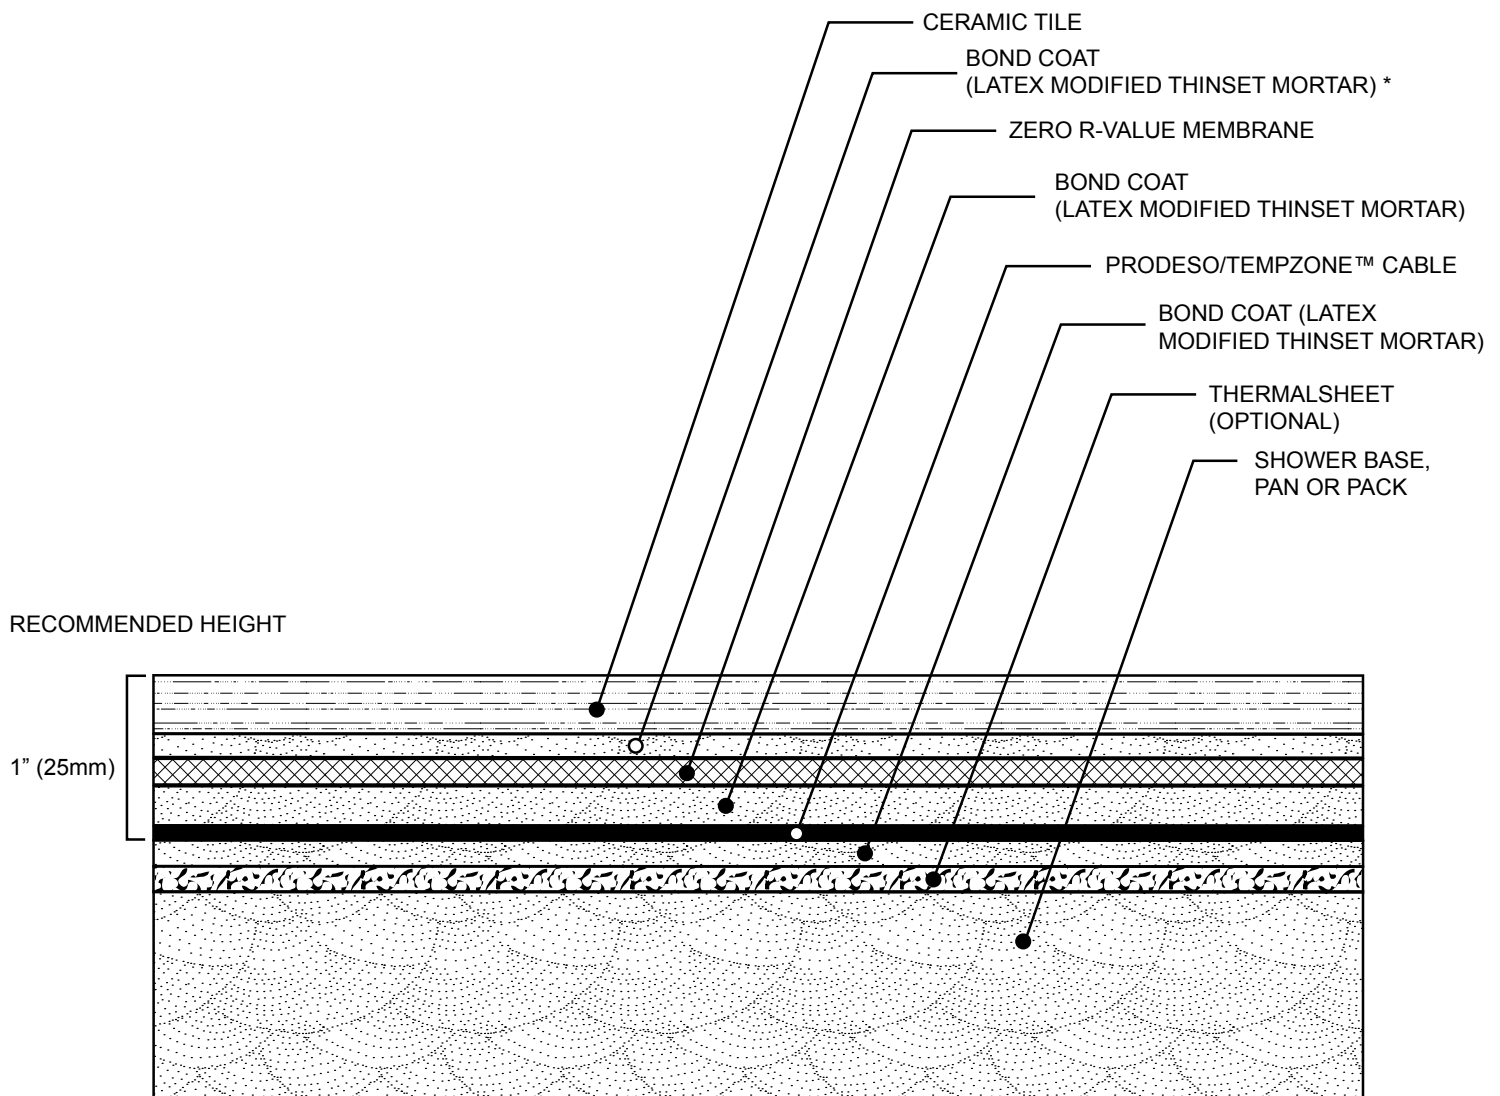

* - UNLESS UN-MODIFIED THINSET MORTAR IS SPECIFIED BY MEMBRANE MANUFACTURER.