


SNOW MELTING DIAGRAM: 120 – 240V - TYPICAL LINE DIAGRAM

(Limited To Maximum 16A Load) WITH SCV-DUAL WITHOUT RELAY

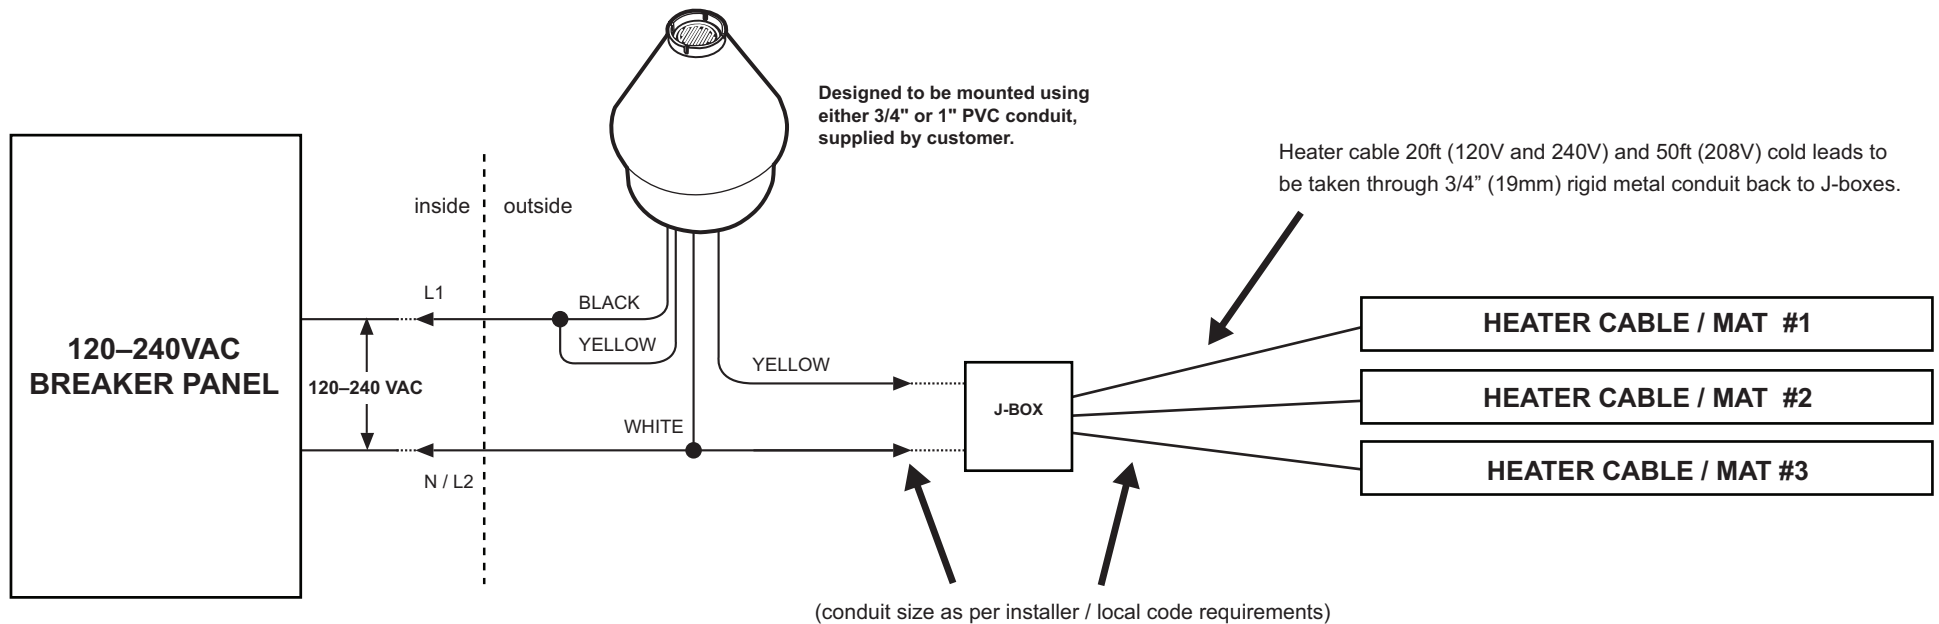

INSTALL IN ACCORDANCE WITH THE REQUIREMENTS OF ALL APPLICABLE ELECTRICAL AND BUILDING CODES AND REGULATIONS.

ENSURE THAT ALL CONDUIT/CABLE TERMINATIONS ARE WATERTIGHT.